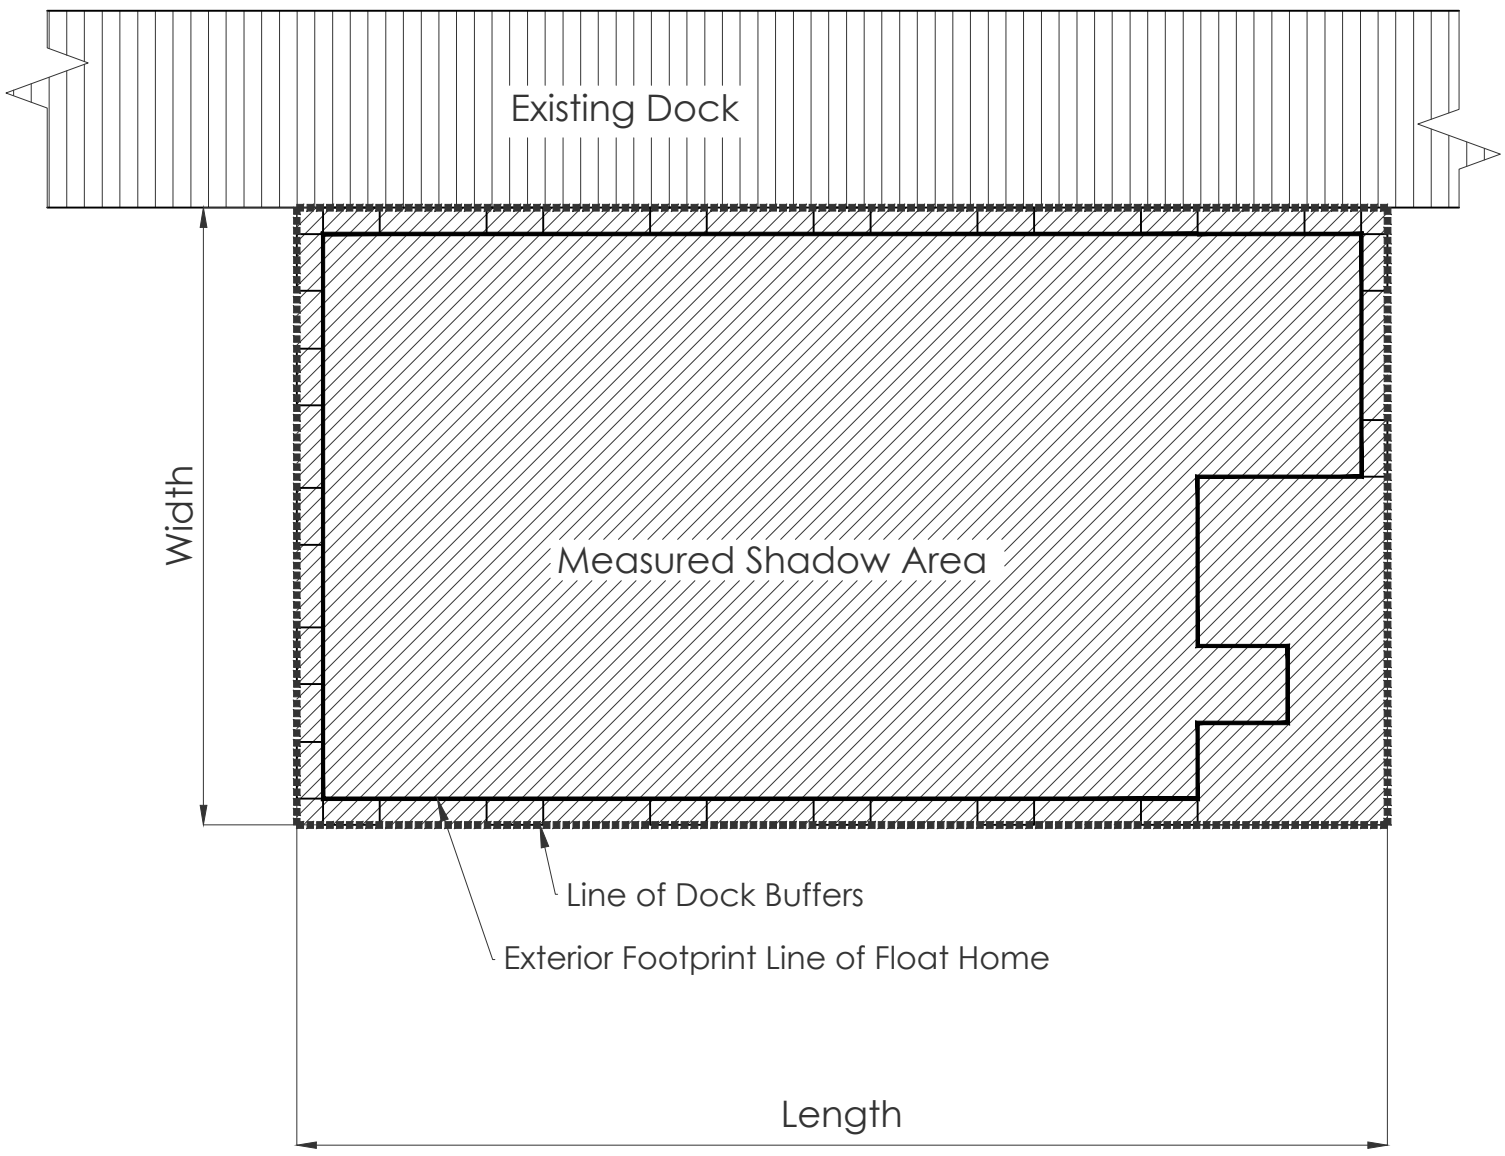
Existing Dock
Width
Measured Shadow Area
Line of Dock Buffers
Exterior Footprint Line of Float Home
Length

SHADOW AREA

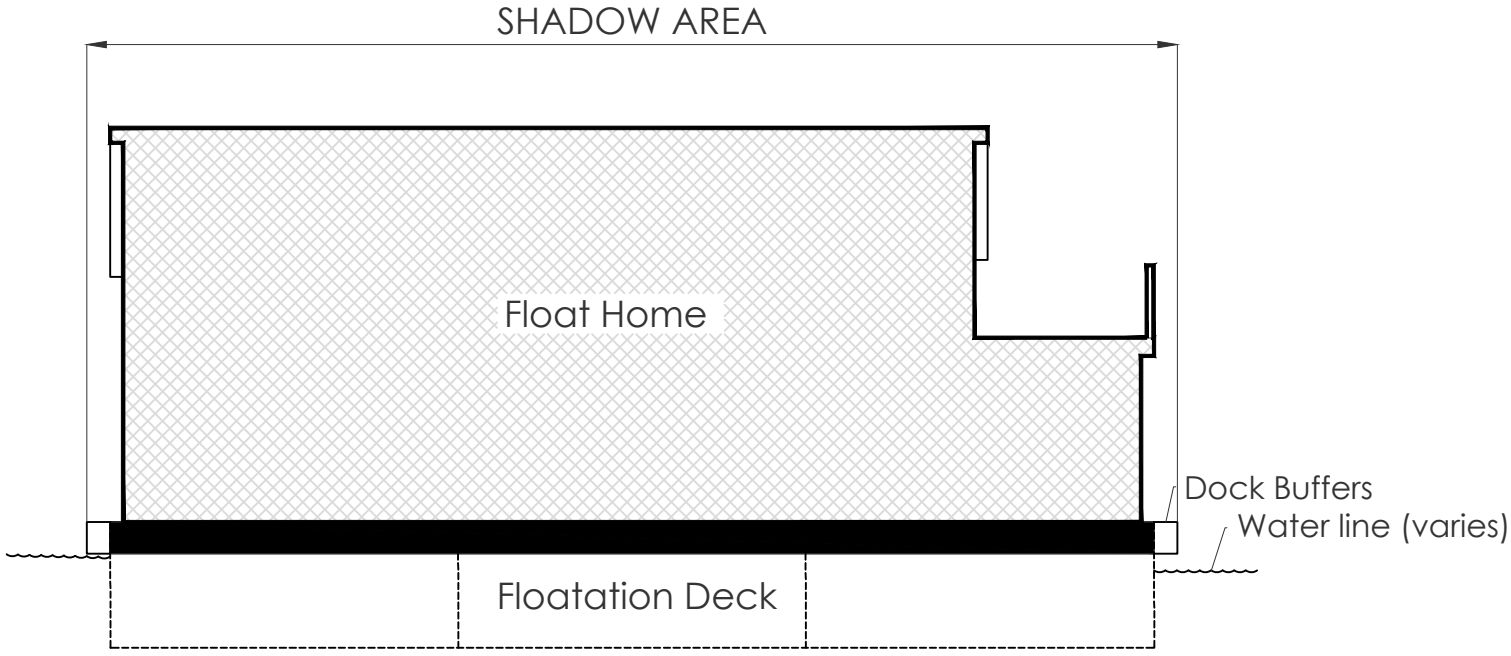
Float Home
Dock Buffers
Water line (varies)
Floatation Deck